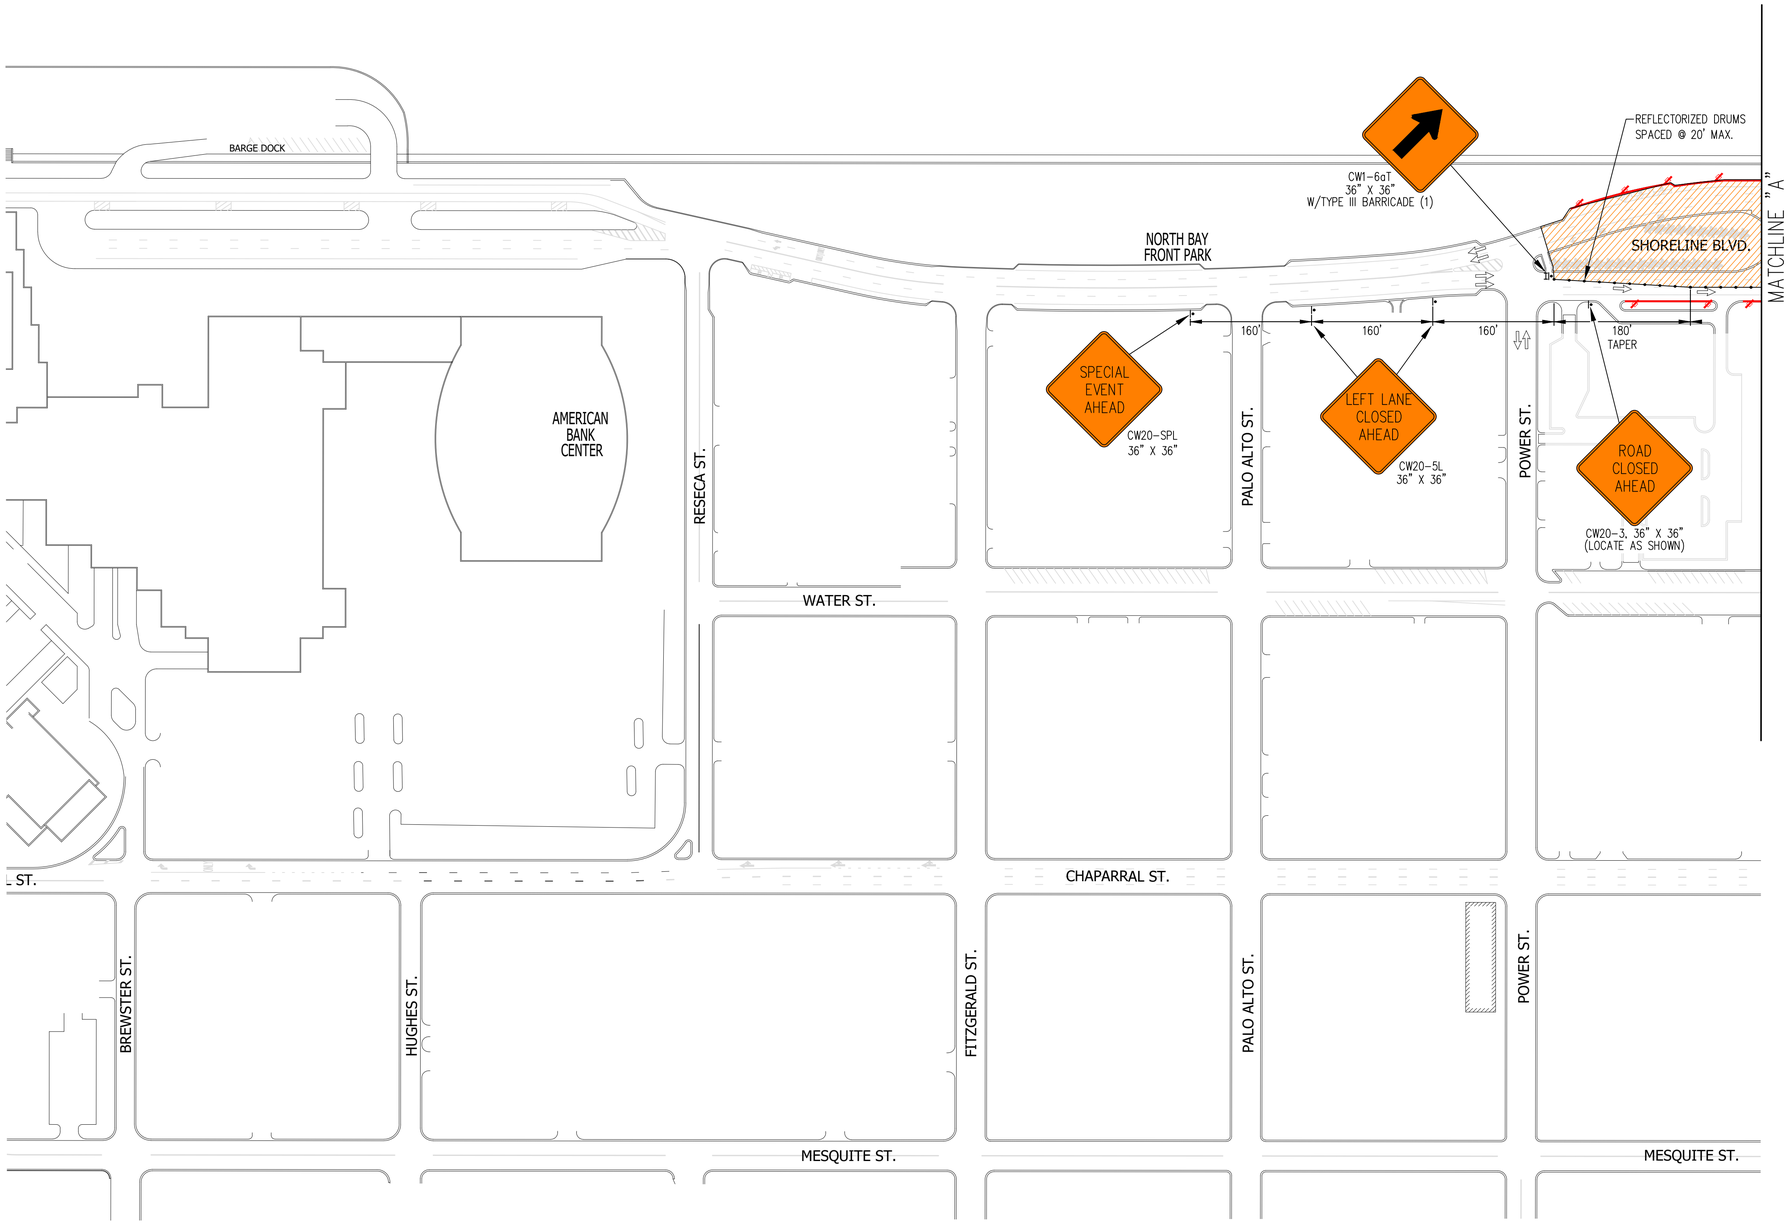

LEGEND

- NO PARKING
- ROAD CLOSURE AREA
- TRAFFIC CONTROL SIGNS
- TYPE I BARRICADE
- TYPE III BARRICADE
- NO PARKING SIGN
- REFLECTORIZED DRUMS
- DIRECTION OF TRAFFIC
- AREA TO BE CONTROLLED BY PARKS & RECREATION

N

SCALE: 1"=100'

STATE OF TEXAS
RUBEN T. PEREZ, JR.
93971
LICENSED
PROFESSIONAL ENGINEER
4/24/25

REVISION NO.	DATE	BY	DESCRIPTION

RTP
RTP ENGINEERING PLLC
TEXAS FIRM No. 18679

CITY of CORPUS CHRISTI
TEXAS
Capital Programs Department
Traffic Engineering Office

2025 CITY OF CC MAYOR'S
BIG BANG 4TH OF JULY CELEBRATION

TRAFFIC CONTROL PLAN

SHEET 05 of 08
RECORD DRAWING NO.
—
CITY PROJECT #

EMERGENCY LANE
NO PARKING - NO SITTING
NO STANDING - NO WAITING

MATCHLINE "A"

EMERGENCY ACCESS

WATER-FILLED BARRICADES (6)

ROAD CLOSED
ONLY
R11-2, 48" X 30"
& R3-5SPL, 30" X 36"
W/TYPE III BARRICADES (3)
& WATER-FILLED BARRICADES (3)

R3-1, 30" X 30"
(80' SIGN SPACING)

MANN ST.

WATER-FILLED BARRICADES (2)
OPPOSING TRAFFIC LANE DIVIDERS
SPACED @ 40' MAX.

DO NOT ENTER
CW1-6aT
36" X 36"
(MOUNT ON BACK OF LANE SHIFT SIGN)

CW1-6aT
36" X 36"
(LOCATE AS SHOWN)

ROAD CLOSED
ONLY
R11-2, 48" X 30"
& R3-5SPL, 30" X 36"
W/TYPE III BARRICADES (3)
& WATER-FILLED BARRICADES (3)

WATER-FILLED BARRICADES (3)

ROAD CLOSED
ONLY
R11-2, 48" X 30"
& R3-5SPL, 30" X 36"
W/TYPE III BARRICADES (3)
& WATER-FILLED BARRICADES (3)

STARR ST.

R3-1, 30" X 30"
(LOCATE AS SHOWN)

PEOPLES ST.

ROAD CLOSED
R11-2, 48" X 30"
& R5-1, 36" X 36"
W/TYPE III BARRICADES (6)
(STAGGER @ 40' AS SHOWN)

DO NOT ENTER

ROAD CLOSED
DETOUR
R11-2, 48" X 30"
& M4-10R, 48" X 18"
& R5-1, 36" X 36"
W/TYPE III BARRICADES (3)
POSITION AS SHOWN

40' STAGGER

WATER ST.

COVER EXISTING LANE DESIGNATION SIGN ON MAST ARM.

ONLY ONLY
R3-8SPL, 60" X 36" (4)
(PLACE ON BOTH SIDES OF ROAD)

IH 37

DO NOT ENTER
ROAD CLOSED
R11-2, 48" X 30"
& D70-SPL, 42" X 14"
& R5-1, 36" X 36"
W/TYPE III BARRICADES (2)

TWIGG ST.

CITY TRAFFIC SIGNALS DEPARTMENT SHALL INSTALL TEMPORARY TRAFFIC SIGNALS FOR WESTBOUND TWIGG ST.

ROAD CLOSED TO THRU TRAFFIC
HOTEL ACCESS ONLY
R11-4, 60" X 30"
& D70-SPL, 42" X 14"
& CW1-7, 36" X 18"

TAYLOR ST.

ROAD CLOSED TO THRU TRAFFIC
HOTEL ACCESS ONLY
R11-4, 60" X 30"
& D70-SPL, 42" X 14"
& CW1-7, 36" X 18"

R11-2, 48" X 30"
W/TYPE III BARRICADES (7)
ROAD CLOSED
(SEE NOTE 13)

R3-1, 30" X 30"
(LOCATE AS SHOWN)

R3-2, 30" X 30"
(LOCATE AS SHOWN)

TYPE III BARRICADES (21) SHALL BE SPACED SIDE BY SIDE AND ANCHORED TOGETHER.

SHORELINE BLVD.

SCHATZELL ST.

MATCHLINE "B"

ROAD CLOSED TO THRU TRAFFIC
HOTEL ACCESS ONLY
R11-4, 60" X 30"
& CW1-7, 36" X 18"

CHAPARRAL ST.

CW20-3
36" X 36"
ROAD CLOSED AHEAD
(PLACE ON BOTH SIDES OF ROAD)

CW20-5L
36" X 36"
LEFT LANE CLOSED AHEAD
(PLACE ON BOTH SIDES OF ROAD)

CW20-3
36" X 36"
ROAD CLOSED AHEAD

CW20-5L
36" X 36"
LEFT LANE CLOSED AHEAD

CW20-3
36" X 36"
ROAD CLOSED AHEAD

BELDEN ST.

MANN ST.

TWIGG ST.

STARR ST.

220'

(PLACE ON BOTH SIDES OF ROAD)
CW20-SPL
36" X 36"
SPECIAL EVENT AHEAD

MESQUITE ST.

BARRICADING COMPANY WILL PROVIDE 5 TYPE III BARRICADES FOR C.C.P.D. TO SETUP AND BREAKDOWN.

MESSAGE BOARD ALREADY IN PLACE. SEE SHEET 2.

BARRICADING COMPANY WILL PROVIDE 2 TYPE III BARRICADES FOR C.C.P.D. TO SETUP AND BREAKDOWN AT THE SOUTHEAST CORNER OF BELDEN DR. AND TANCAHUA ST.

CCPD WILL PROVIDE A POLICE OFFICER AT THE INTERSECTION OF BELDEN DR./TANCAHUA ST.

LEGEND

- NO PARKING
- ROAD CLOSURE AREA
- TRAFFIC CONTROL SIGNS
- TYPE I BARRICADE
- TYPE III BARRICADE
- NO PARKING SIGN
- REFLECTORIZED DRUMS
- DIRECTION OF TRAFFIC
- POLICE LOCATION
- AREA TO BE CONTROLLED BY PARKS & RECREATION

N

SCALE: 1"=100'

30"
EMERGENCY LANE
NO PARKING - NO SITTING
NO STANDING - NO WAITING
24"

TYPICAL EMERGENCY LANE SIGN
MOUNT ON TYPE I OR TYPE III BARRICADE

12"
CW6-4
36"
Panels mounted back to back
Portable, Fixed or Driveable Base may be used, or may be mounted on drums.

OPPOSING TRAFFIC LANE DIVIDERS

ROAD CLOSED TO THRU TRAFFIC
HOTEL ACCESS ONLY

TYPICAL PLACEMENT OF BARRICADES/SIGNS
AT TWIGG ST., TAYLOR ST., STARR ST., & LOMAX ST.

STATE OF TEXAS
RUBEN T. PEREZ, JR.
93971
LICENSED
PROFESSIONAL ENGINEER
4/16/25

RTP
RTP ENGINEERING PLLC
TEXAS FIRM No. 18679

CITY of CORPUS CHRISTI
TEXAS
Capital Programs Department
Traffic Engineering Office

2025 CITY OF CC MAYOR'S
BIG BANG 4TH OF JULY CELEBRATION

TRAFFIC CONTROL PLAN

SHEET 06 of 08
RECORD DRAWING NO.
—
CITY PROJECT #

REVISION NO.	DATE	BY	DESCRIPTION

R11-2, 48" X 30"
& R3-5SPL, 30" X 36"
W/TYPE III BARRICADES (21)
& WATER-FILLED BARRICADES (15)
(SPACE BARRICADES AT 5' MAX.)

ROAD CLOSED
ONLY

R11-2, 48" X 30"
W/TYPE III BARRICADES (7)

ROAD CLOSED
(SEE NOTE 13)

R3-1, 30" X 30"
(LOCATE AS SHOWN)

R3-2, 30" X 30"
(LOCATE AS SHOWN)

EMERGENCY LANE
NO PARKING - NO SITTING
NO STANDING - NO WAITING
1

R11-2, 48" X 30"
W/TYPE III BARRICADES (4)

ROAD CLOSED

R3-1, 30" X 30"
(LOCATE AS SHOWN)

CITY PARKS & RECREATION DEPARTMENT WILL ASSIST WITH OPENING/CLOSING EXISTING GATES AND INSTALLING/UNINSTALLING EXISTING BOLLARDS TO CONTROL VEHICULAR ACCESS TO THE EVENT SITE. SEE EVENT NOTE 16.

MATCHLINE "B"

TYPE III BARRICADES (15)
SHALL BE SPACED AT 3' MAX.

SHORELINE BLVD.

PARK ACCESS RD.

PARK ACCESS RD.

MATCHLINE "C"

PROVIDE DRIVEWAY OPENING

ART CENTER

REFLECTORIZED DRUMS
SPACED AT 20' MAX

WATER-FILLED BARRICADES (3)

R3-1, 30" X 30"
(LOCATE AS SHOWN)

(LOCATE AS SHOWN)

ROAD CLOSED AHEAD
CW20-3
36" X 36"

(1) TYPE III BARRICADE

REFLECTORIZED DRUMS
SPACED AT 20' MAX

SCHATZELL ST.

CW20-3
36" X 36"

ROAD CLOSED AHEAD

(PLACE ON BOTH
SIDES OF ROAD)

CW1-6aT
36" X 36"
(LOCATE AS SHOWN)

LAWRENCE ST.

R3-1, 30" X 30"
(LOCATE AS SHOWN)

DO NOT ENTER

ROAD CLOSED

R11-2, 48" X 30"
& R5-1, 36" X 36"
W/TYPE III BARRICADES (7)
(STAGGER @ 40' AS SHOWN)

LOMAX ST.

ROAD CLOSED
ONLY

R11-2, 48" X 30"
& R3-5SPL, 30" X 36"
W/TYPE III BARRICADES (3)
& WATER-FILLED BARRICADES (3)

JOHN SARTAIN ST.

ONE WAY
R6-1L
36" X 12"

ONE WAY
R6-1R
36" X 12"

R3-2, 30" X 30"
(LOCATE AS SHOWN)

R3-2, 30" X 30"
(LOCATE AS SHOWN)
(3) TYPE III BARRICADES

COOPERS ALLEY

DO NOT ENTER

ROAD CLOSED

DETOUR

R11-2, 48" X 30"
& M4-10L, 48" X 18"
& R5-1, 36" X 36"
W/TYPE III BARRICADES (3)

ART CENTER

ART CENTER
LOCATE AS SHOWN

TYPE III
BARRICADES (2)

TYPE III
BARRICADES (2)

180' TAPER

160' 160' 160'

REFLECTORIZED DRUMS
SPACED AT 20' MAX
(TYP., ALL)

KINNEY ST.

RIGHT LANE CLOSED AHEAD
CW20-5R
36" X 36"
(PLACE ON BOTH
SIDES OF ROAD)

SPECIAL EVENT AHEAD
CW20-5PL
36" X 36"
(PLACE ON BOTH
SIDES OF ROAD)

WATER ST.

WATER ST.

BORN ST.

ROAD CLOSED
TO
THRU TRAFFIC

HOTEL
ACCESS ONLY

R11-4, 60" X 30"
& D70-SPL, 42" X 14"
& CW1-7, 36" X 18"
(MOUNT SIGN ON SKIDS,
LOCATE AS SHOWN)

REFLECTORIZED DRUMS
SPACED AT 20' MAX
(TYP., ALL)

RIGHT LANE CLOSED AHEAD
CW20-5R
36" X 36"

CCRTA PARK & RIDE
BUS ROUTE

CCRTA PARK & RIDE
BUS ROUTE

CHAPARRAL ST.

CHAPARRAL ST.

MESQUITE ST.

LEGEND

- NO PARKING
- ROAD CLOSURE AREA
- TRAFFIC CONTROL SIGNS
- TYPE I BARRICADE
- TYPE III BARRICADE
- NO PARKING SIGN
- REFLECTORIZED DRUMS
- DIRECTION OF TRAFFIC
- POLICE LOCATION
- AREA TO BE CONTROLLED BY PARKS & RECREATION
- CCRTA PARK & RIDE BUS ROUTE

N

SCALE: 1"=100'

STATE OF TEXAS
RUBEN T. PEREZ, JR.
93971
LICENSED
PROFESSIONAL ENGINEER

RTP
RTP ENGINEERING PLLC
TEXAS FIRM No. 18679

CITY of CORPUS CHRISTI
TEXAS
Capital Programs Department
Traffic Engineering Office

2025 CITY OF CC MAYOR'S
BIG BANG 4TH OF JULY CELEBRATION

TRAFFIC CONTROL PLAN

SHEET 07 of 08
RECORD DRAWING NO.
—
CITY PROJECT #

REVISION NO.	DATE	BY	DESCRIPTION

MATCHLINE "C"

MESSAGE BOARD ALREADY IN PLACE. SEE SHEET 4.

PARK ACCESS RD.

CITY PARKS & RECREATION DEPARTMENT WILL ASSIST WITH OPENING/CLOSING EXISTING GATES AND INSTALLING/UNINSTALLING EXISTING BOLLARDS TO CONTROL VEHICULAR ACCESS TO THE EVENT SITE. SEE EVENT NOTE 16.

SHORELINE BLVD.

FURMAN AVE.

BROADWAY CT.

PARK AVE.

WATER ST.

MESSAGE BOARD ALREADY IN PLACE. SEE SHEET 4.

OCEAN DR.

COLE ST.

DEL MAR BLVD.

N

SCALE: 1"=100'

LEGEND

- NO PARKING
- ROAD CLOSURE AREA
- TRAFFIC CONTROL SIGNS
- TYPE I BARRICADE
- TYPE III BARRICADE
- NO PARKING SIGN
- REFLECTORIZED DRUMS
- DIRECTION OF TRAFFIC
- AREA TO BE CONTROLLED BY PARKS & RECREATION

N

SCALE: 1"=100'

4/14/2025

STATE OF TEXAS
RUBEN T. PEREZ, JR.
93971
LICENSED
PROFESSIONAL ENGINEER

RTP
RTP ENGINEERING PLLC
TEXAS FIRM No. 18679

REVISION NO.	DATE	BY	DESCRIPTION

CITY of CORPUS CHRISTI
TEXAS
Capital Programs Department
Traffic Engineering Office

2025 CITY OF CC MAYOR'S
BIG BANG 4TH OF JULY CELEBRATION

TRAFFIC CONTROL PLAN

SHEET 08 of 08
RECORD DRAWING NO.
—
CITY PROJECT #